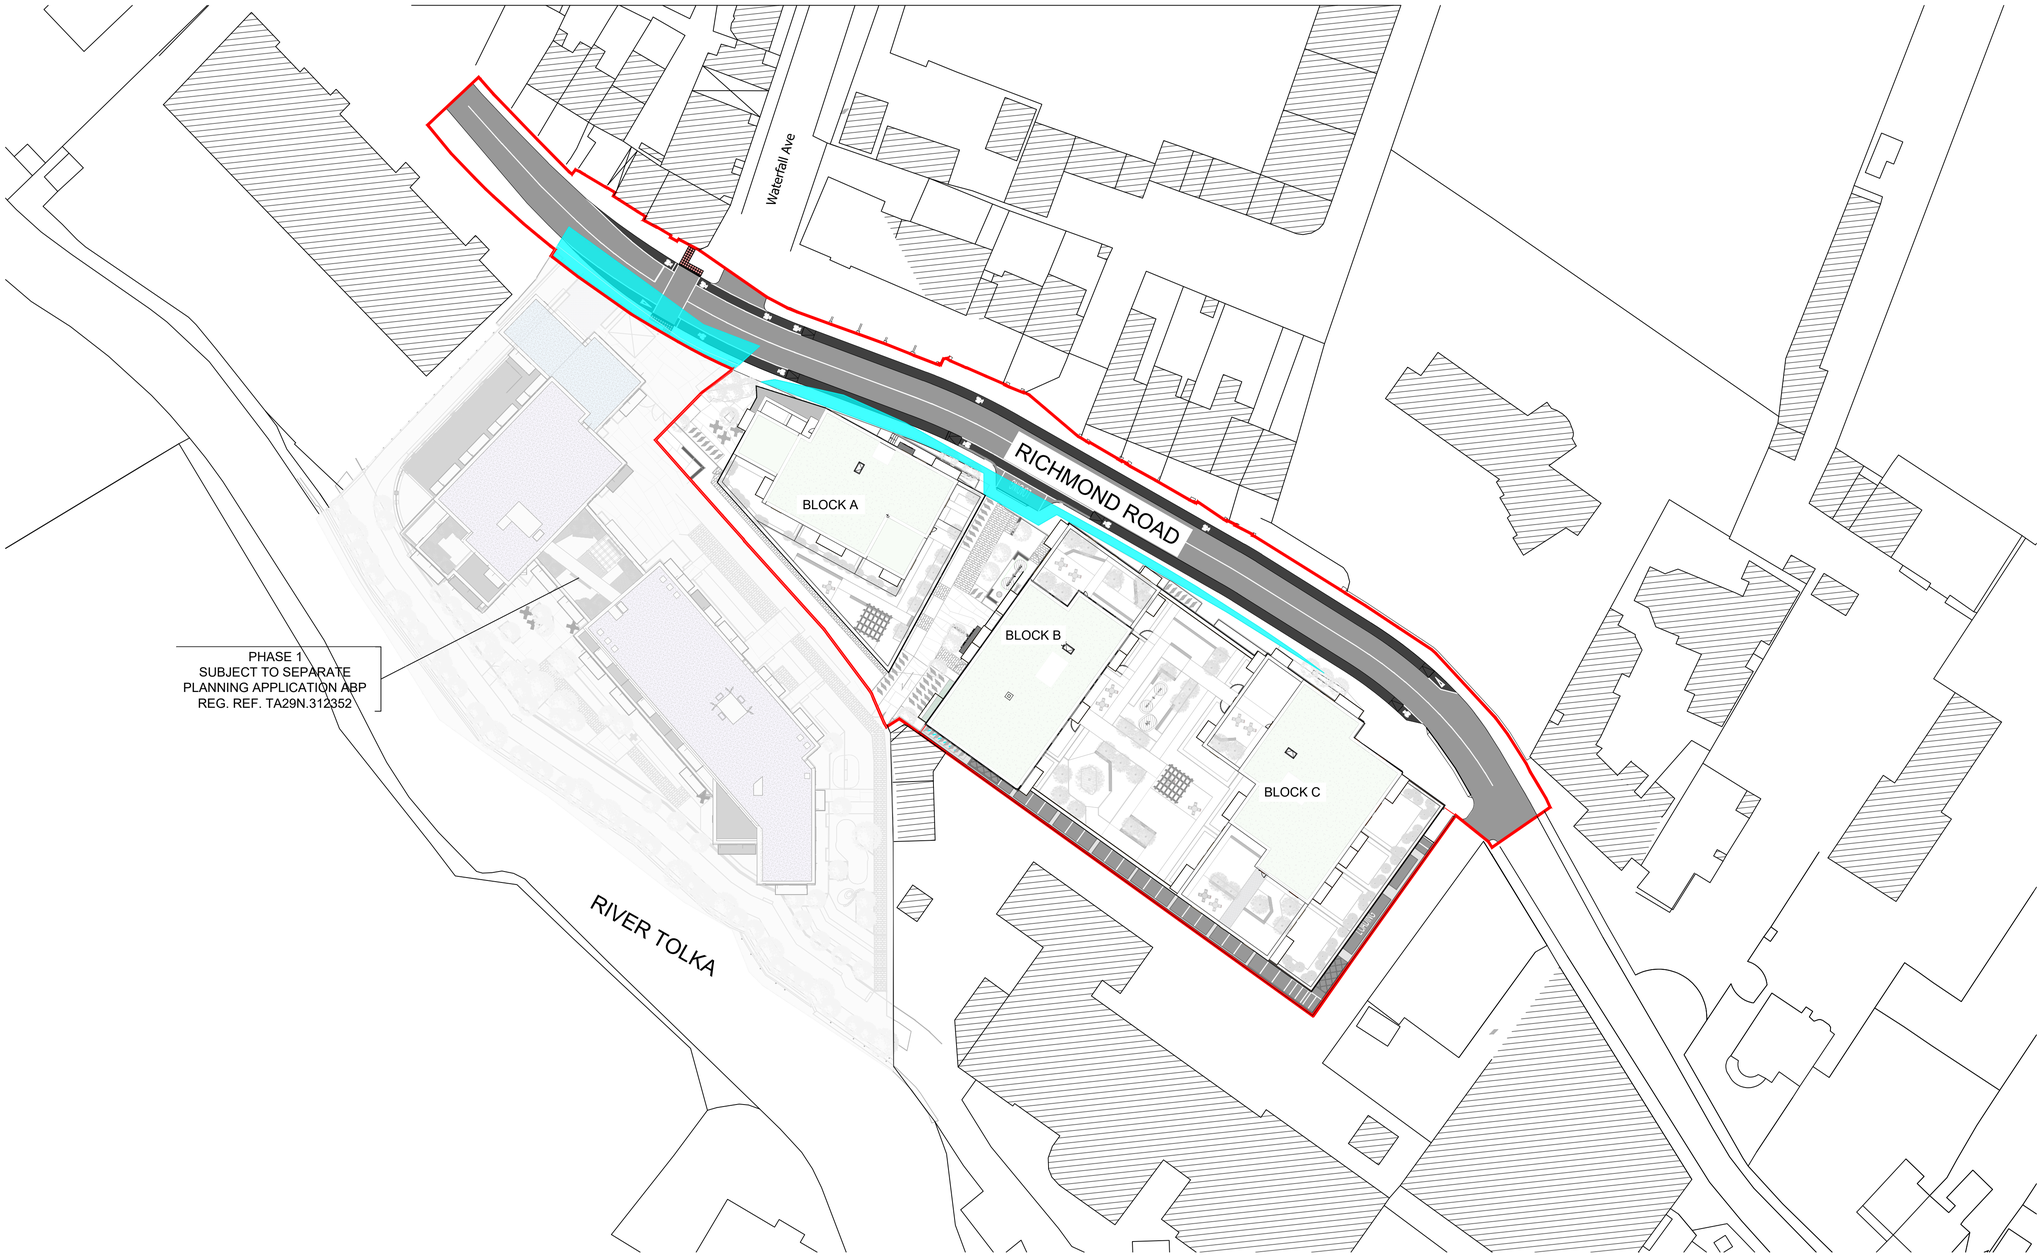


## 1 1003_TAKEN IN CHARGE PLAN

1 : 500

All dimensions to be checked on site. Figured dimensions take preference over scaled dimensions. Any errors or descrepancies to be reported to the Architects.This drawing may not be edited or modified by the recipient.

A1

Copyright and ownership of this drawing is vested in RKD Architects, whose prior written consent is required for its use, reproduction or for publication to any third party. All rights reserved by the law of copyright and by international copyright conventions are reserved to RKD Architects and may be protected by court proceedings for damages and/or injunctions and costs.
RKD Architects' Quality Management Systems are certified to ISO 9001:2015.

Notes:
ALL LEVELS ARE SHOWN TO THE IRISH TRANSVERSE MERCATOR (ITM) AND ARE DISPLAYED IN METRES (m)

ALL LEVELS SHOWN RELATES TO THE MALIN HEAD DATUM

ALL DIMENSIONS SHOWN ARE IN MILLIMETRES

LEGEND

TAKEN-IN-CHARGE

LAND TO BE TAKEN-IN-CHARGE BY DCC

N

| Rev. | Date | Description |
|---|---|---|
| P5 | 27/01/23 | ISSUED FOR PLANNING |
| P4 | 13/01/23 | ISSUED FOR PRE-PLANNING |
| P3 | 06/10/22 | ISSUED FOR PRE-PLANNING |
| P2 | 09/09/22 | ISSUED FOR PRE-PLANNING |
| P1 | 25/08/22 | ISSUED FOR PRE-PLANNING |

MALKEY LIMITED

STATUS: PLANNING

PROJECT: 158A RICHMOND ROAD

PROJECT ADDRESS: 158A RICHMOND ROAD DUBLIN 3

DWG TITLE: TAKEN-IN-CHARGE PLAN

DWG NO.: 22001-RKD-ZZ-00-DR-A-1003

| REV. | STATUS | PROJECT NO. | 22001 |
|---|---|---|---|
| P5 | A3 | SCALE | 1 : 500 |
| DATE JAN 2023 | DRN JB | CHK HB | |

RKD

59 Northumberland Rd
Ballsbridge, Dublin 4
D04 WP89, Ireland
+353 1 668 1055
mail@rkd.ie
rkd.ie