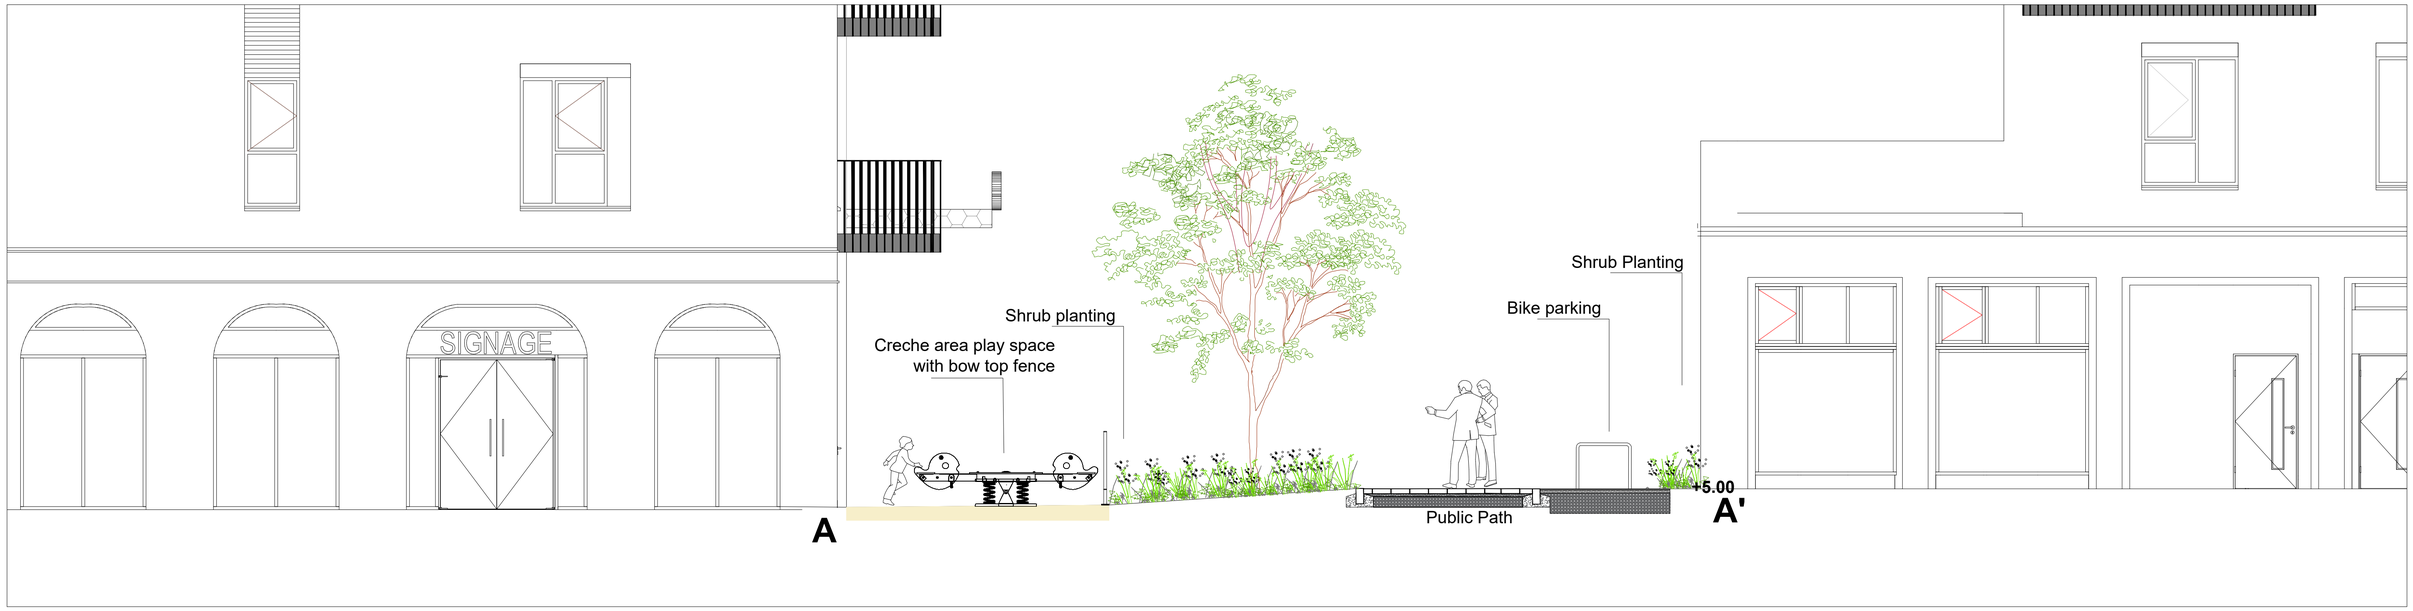

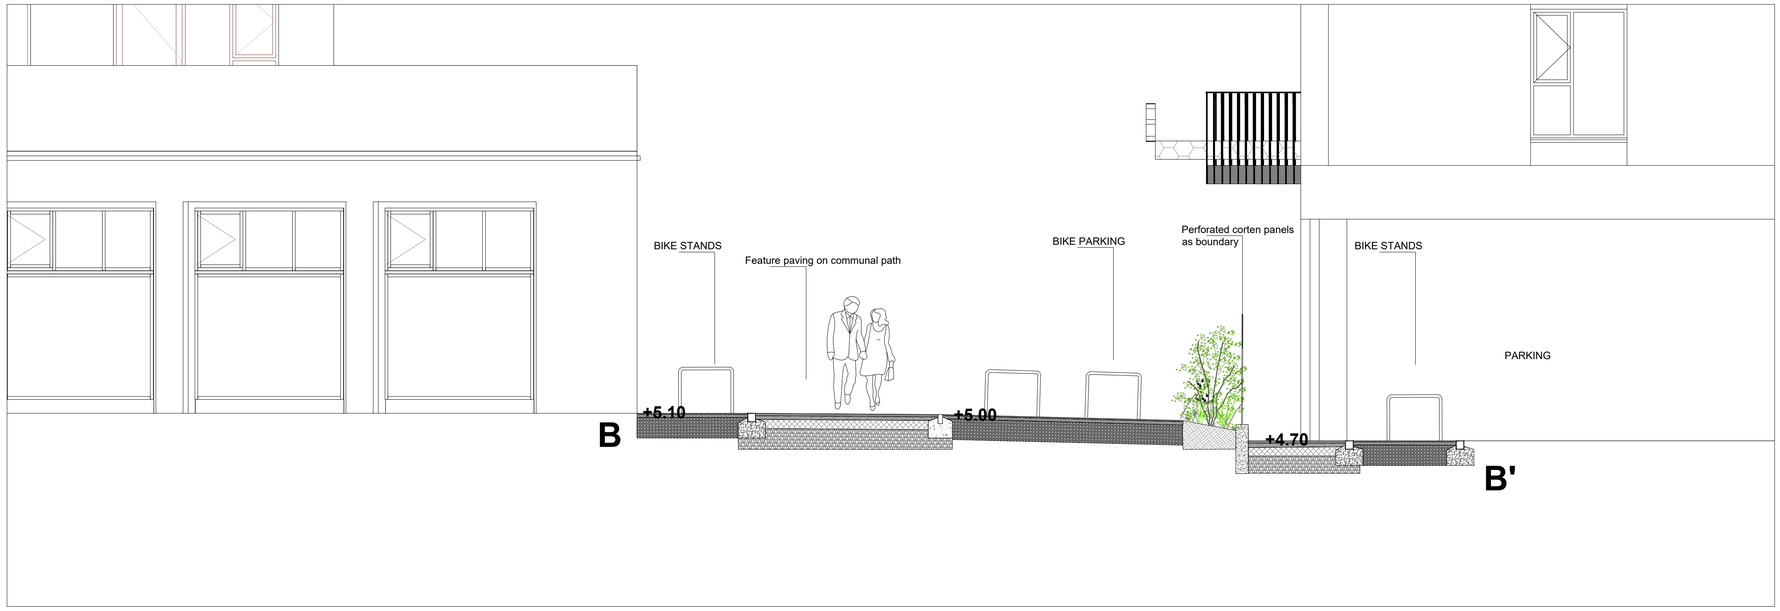

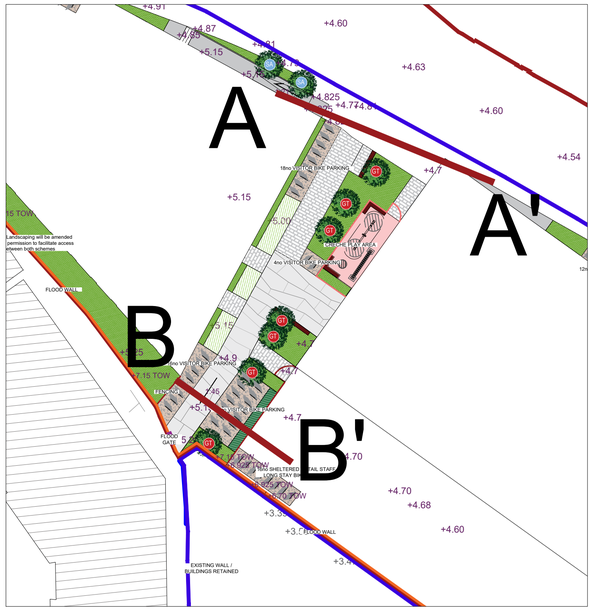

REV	DESCRIPTION	ISSUED BY	DATE

MITCHELL + ASSOCIATES
LANDSCAPE ARCHITECTURE URBAN DESIGN

Unit 5, Woodpark, The Rise, Glasnevin, Dublin 9, Ireland t: + 353 1 454 5066 e:info@mitchellassoc.net

PROJECT
RICHMOND ROAD - PHASE 2

CLIENT
MALKEY LIMITED

JOB NO.
RIC0001

DRAWING
Sections AA', BB'

DRAWING NO.
RIC0001-MA-XX-XX-DR-L-200

DRAWN BY	CHECKED	DATE
COLINE FORTIN	AH	19.01.2023
STATUS:	**SCALE**	**REVISION**
PLANNING	1:50 @ A1	00

NOTES:
All dimensions are in millimeters unless otherwise stated and shall be checked and confirmed by the contractor on site. Any discrepancies shall be immediately reported to the landscape architects. Work to figured dimensions only - Do not scale from drawing. Do Not Scale. Use Figured Dimensions Only. Not for Construction Purposes unless Specifically Marked.

© THIS DRAWING IS COPYRIGHT OF MITCHELL + ASSOCIATES